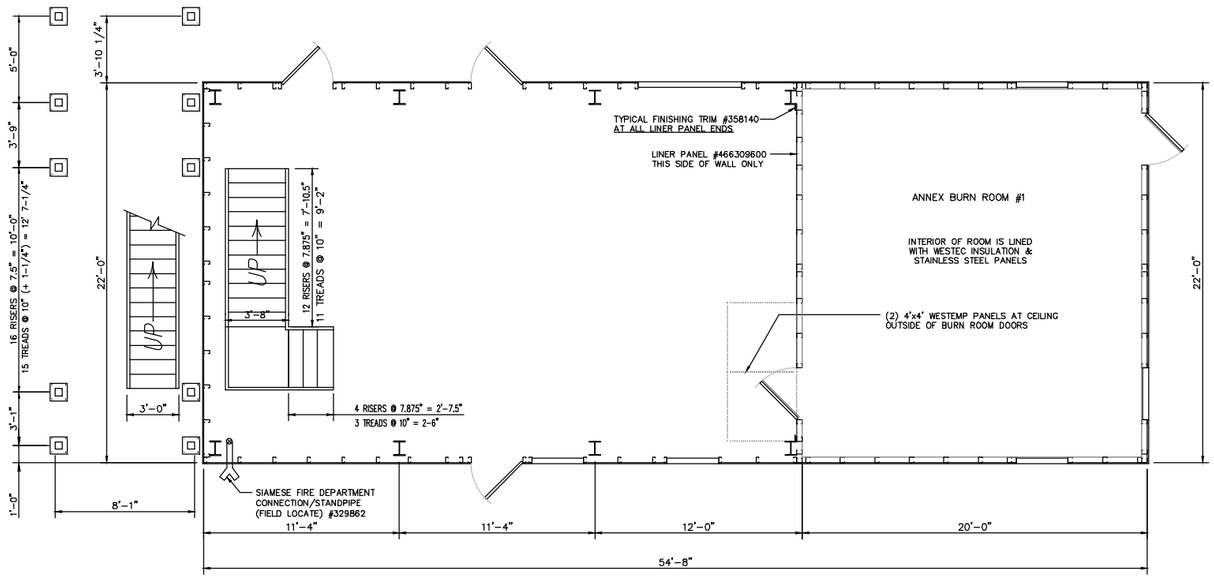

FIRST FLOOR PLAN

SCALE: 1/4" = 1'-0"

NOTE: ALL SHUTTERS IN TOWER SWING IN, UNLESS OTHERWISE SHOWN
ALL SHUTTERS IN BURN ROOM & ATTIC SWING OUT, UNLESS OTHERWISE SHOWN

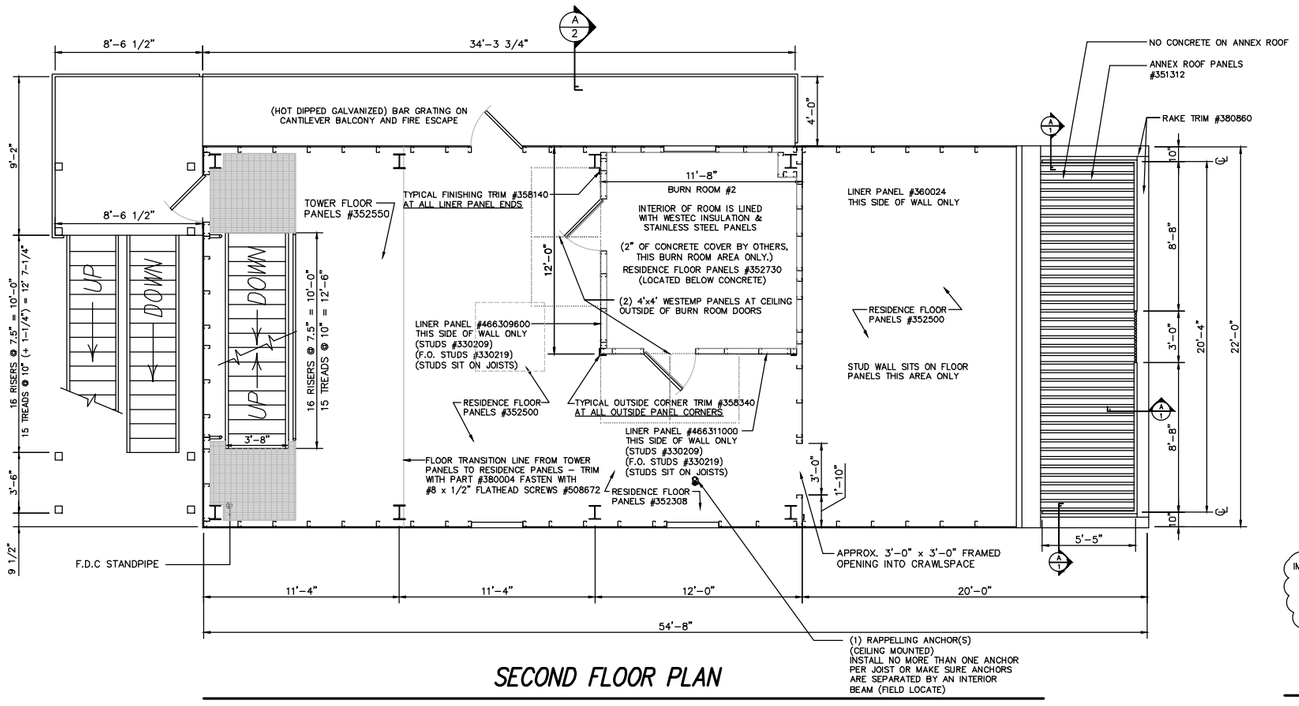

SECOND FLOOR PLAN

SCALE: 1/4" = 1'-0"

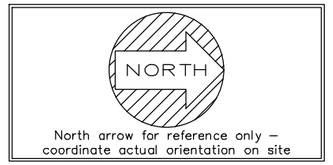

DESIGN LOADS:

ROOF LIVE LOAD:	100 PSF
FLOOR LIVE LOAD:	100 PSF
WIND LOAD:	124 MPH; RISK CAT I; EXP C
SEISMIC DESIGN CAT:	LOCAL
SITE CLASS:	LOCAL
DESIGN CODE:	LOCAL & NFPA 1402

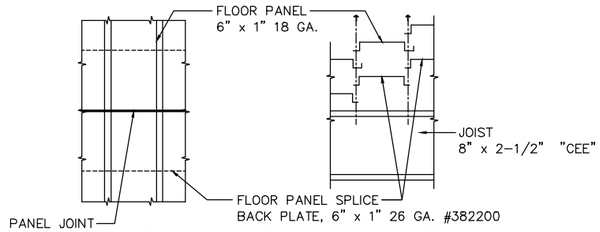

FLOOR PANEL SPLICE PLATE

scale: 1 1/2" = 1'-0"

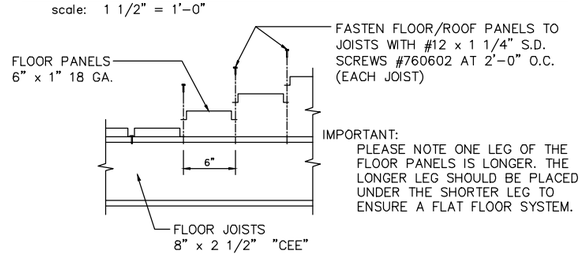

TYPICAL FLOOR PANEL FASTENING DETAIL

scale: 1 1/2" = 1'-0"

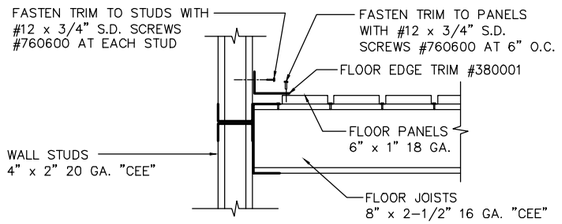

TYPICAL FLOOR EDGE TRIM DETAIL

scale: 1 1/2" = 1'-0"

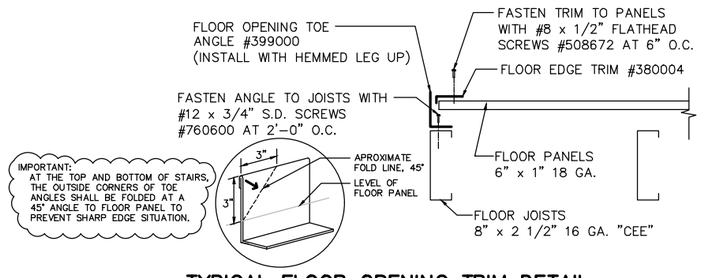

TYPICAL FLOOR OPENING TRIM DETAIL

scale: 1 1/2" = 1'-0"

REVISIONS	by
1. REVISIONS: 09/26/19	DWK
2. BR#2: 10/02/19	DWK

THIS DRAWING AND ALL PARTS THEREOF IS THE EXCLUSIVE PROPERTY OF FIRE FACILITIES, INC., 314 WILBURN ROAD, SUN PRAIRIE, WI 53590 OFFICE: (608) 327-4100 FAX (608) 834-1843 AND MAY NOT BE REPRODUCED IN WHOLE OR PART WITHOUT WRITTEN PERMISSION.

FIRE FACILITIES
STEEL FIRE TRAINING TOWERS
FIRE FACILITIES, INC.
314 WILBURN ROAD, SUN PRAIRIE, WI 53590
OFFICE: (608) 327-4100 FAX: (608) 834-1843
TOLL FREE: (800) 929-3726 TOLL FREE FAX: (866) 839-7012
WWW.FIREFACILITIES.COM; INFO@FIREFACILITIES.COM

Job Description: **WESCO MODEL FF-4**
CUSTOM
DEFUNIAK SPRINGS, FL

Sheet Title: FLOOR PLANS

Date:	SEPTEMBER 6, 2019
Drawn by:	DWK
Checked by:	SPW
Scale:	SHOWN
Order No.	#5179
Sheet No.	01 of 04

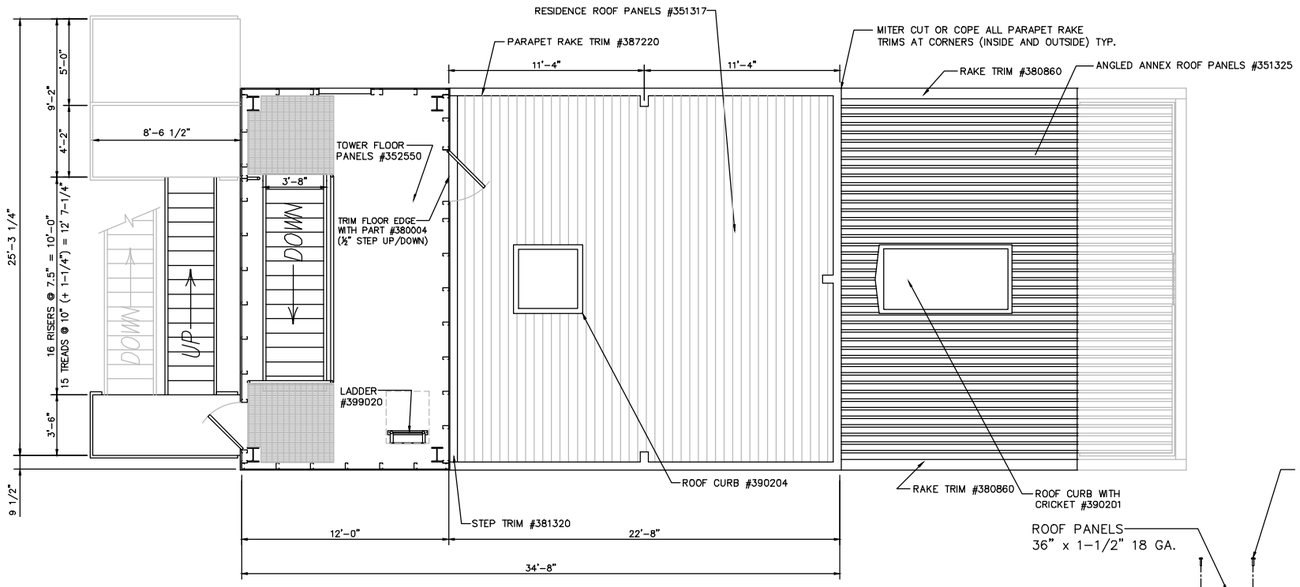

TOWER THIRD FLOOR & ATTIC PLAN

SCALE: 1/4" = 1'-0"

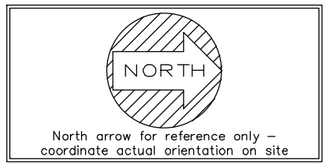

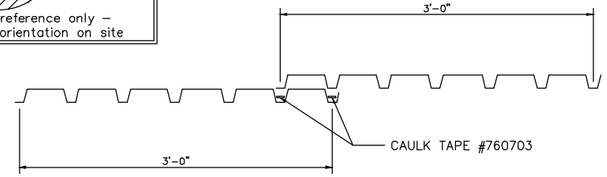

TYPICAL ROOF PANEL OVERLAP

scale: 1 1/2" = 1'-0"

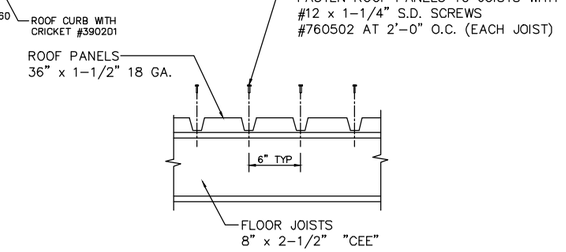

TYPICAL ROOF PANEL FASTENING DETAIL

scale: 1 1/2" = 1'-0"

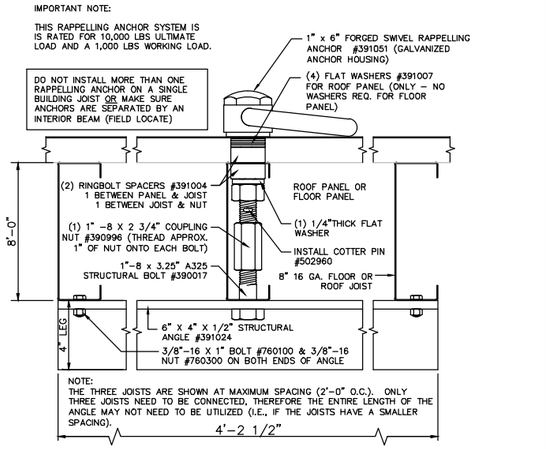

FORGED SWIVEL RAPPELLING ANCHOR INSTALLATION DETAIL

scale: 3" = 1'-0"

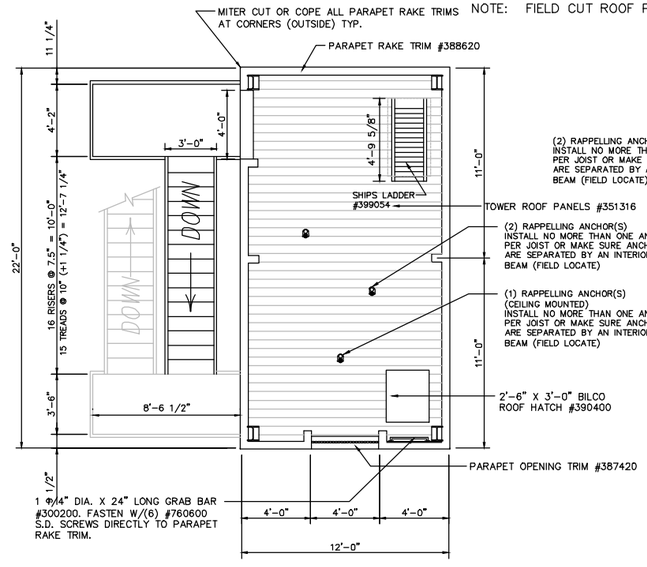

TOWER LOWER ROOF PLAN

SCALE: 1/4" = 1'-0"

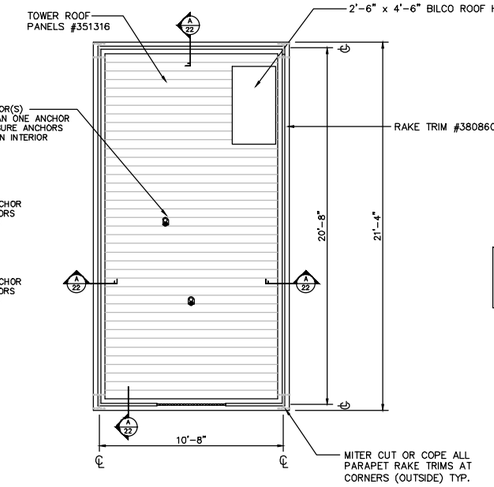

TOWER UPPER ROOF PLAN

SCALE: 1/4" = 1'-0"

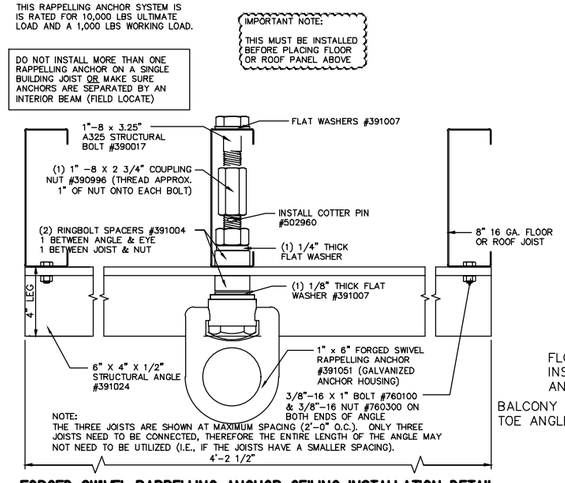

FORGED SWIVEL RAPPELLING ANCHOR CEILING INSTALLATION DETAIL

scale: 3" = 1'-0"

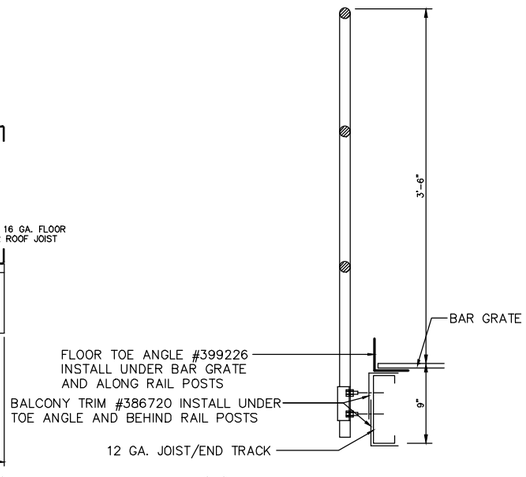

SECTION 'A' THRU CANT. BALCONY HANDRAIL

REVISIONS	by
1. REVISIONS: 09/26/19	DWK
2. BR#2: 10/02/19	DWK

THIS DRAWING AND ALL PARTS THEREOF IS THE EXCLUSIVE PROPERTY OF FIRE FACILITIES, INC., 314 WILBURN ROAD, SUN PRAIRIE, WI 53590 OFFICE: (608) 327-4100 FAX: (608) 834-1843 AND MAY NOT BE REPRODUCED IN WHOLE OR PART WITHOUT WRITTEN PERMISSION.

FIRE FACILITIES
STEEL FIRE TRAINING TOWERS
FIRE FACILITIES, INC
314 WILBURN ROAD, SUN PRAIRIE, WI 53590
OFFICE: (608) 327-4100 FAX: (608) 834-1843
TOLL FREE: (800) 929-3726 TOLL FREE FAX: (866) 839-7012
WWW.FIREFACILITIES.COM; INFO@FIREFACILITIES.COM

Job Description:
WESCO MODEL FF-4
CUSTOM
DEFUNIAK SPRINGS, FL

Sheet Title:
FLOOR PLANS

Date:	SEPTEMBER 6, 2019
Drawn by:	DWK
Checked by:	SPW
Scale:	SHOWN
Order No.	#5179
Sheet No.	02 of 04

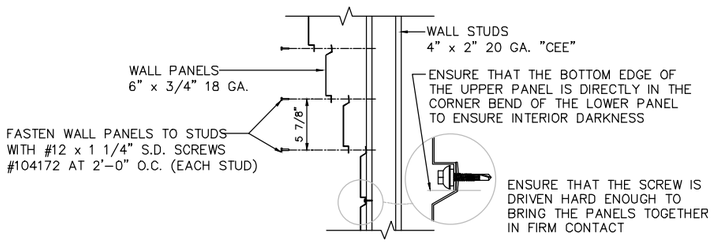

TYPICAL WALL PANEL FASTENING DETAIL

scale: 1 1/2" = 1'-0"

NOTES:
1. WALL PANEL MUST BE FIELD CUT AROUND FRAMED OPENINGS
2. TRIMS ARE IN STANDARD 10' LENGTHS SOME FIELD CUTTING OF TRIMS IS REQUIRED

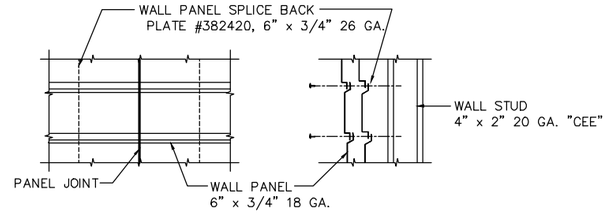

WALL PANEL SPLICE PLATE

scale: 1 1/2" = 1'-0"

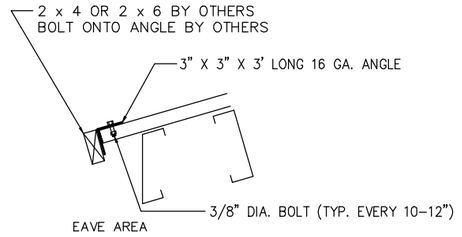

BRACKETS FOR 2X4 FENDER DETAILS

scale: 1 1/2" = 1'-0"

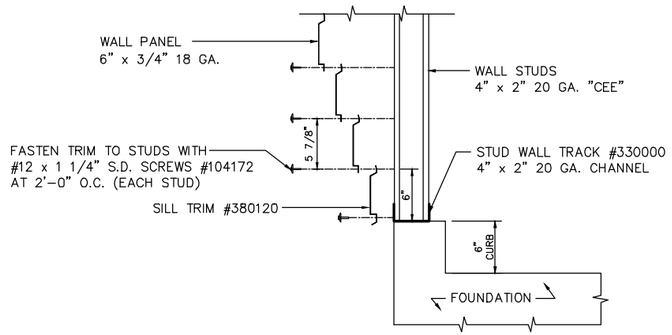

TYPICAL SILL DETAIL

scale: 1 1/2" = 1'-0"

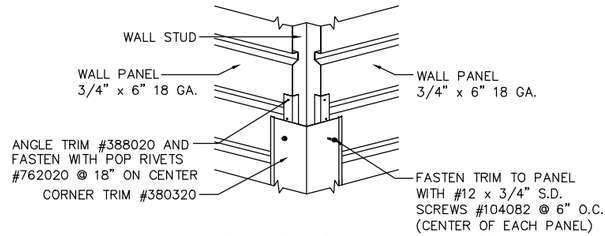

TYPICAL EXTERIOR CORNER TRIM DETAIL

scale: 1 1/2" = 1'-0"

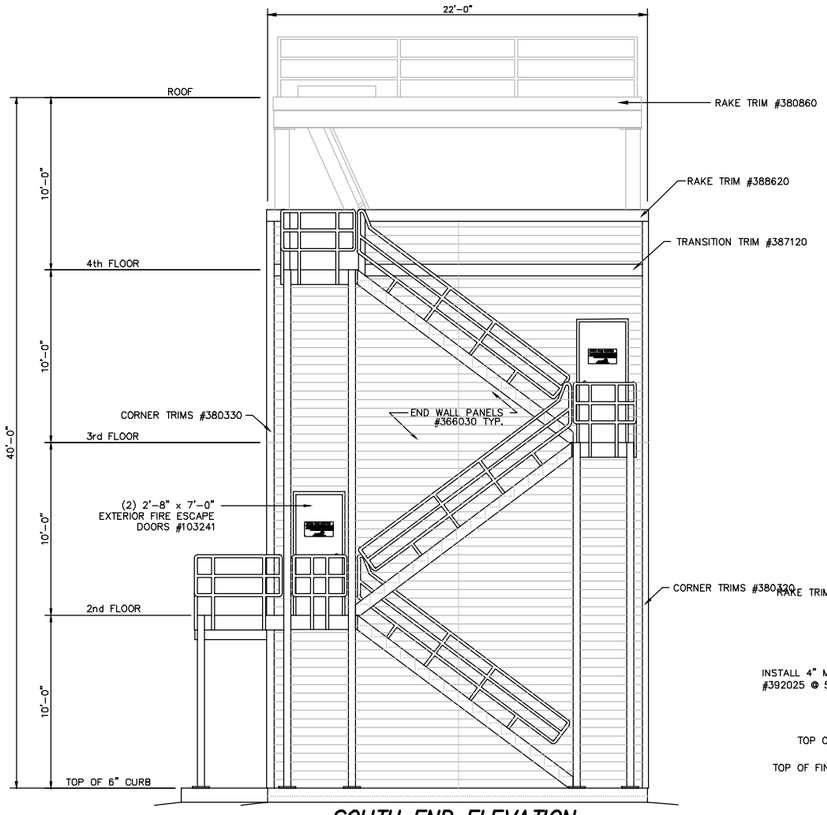

SOUTH END ELEVATION

SCALE: 1/4" = 1'-0"

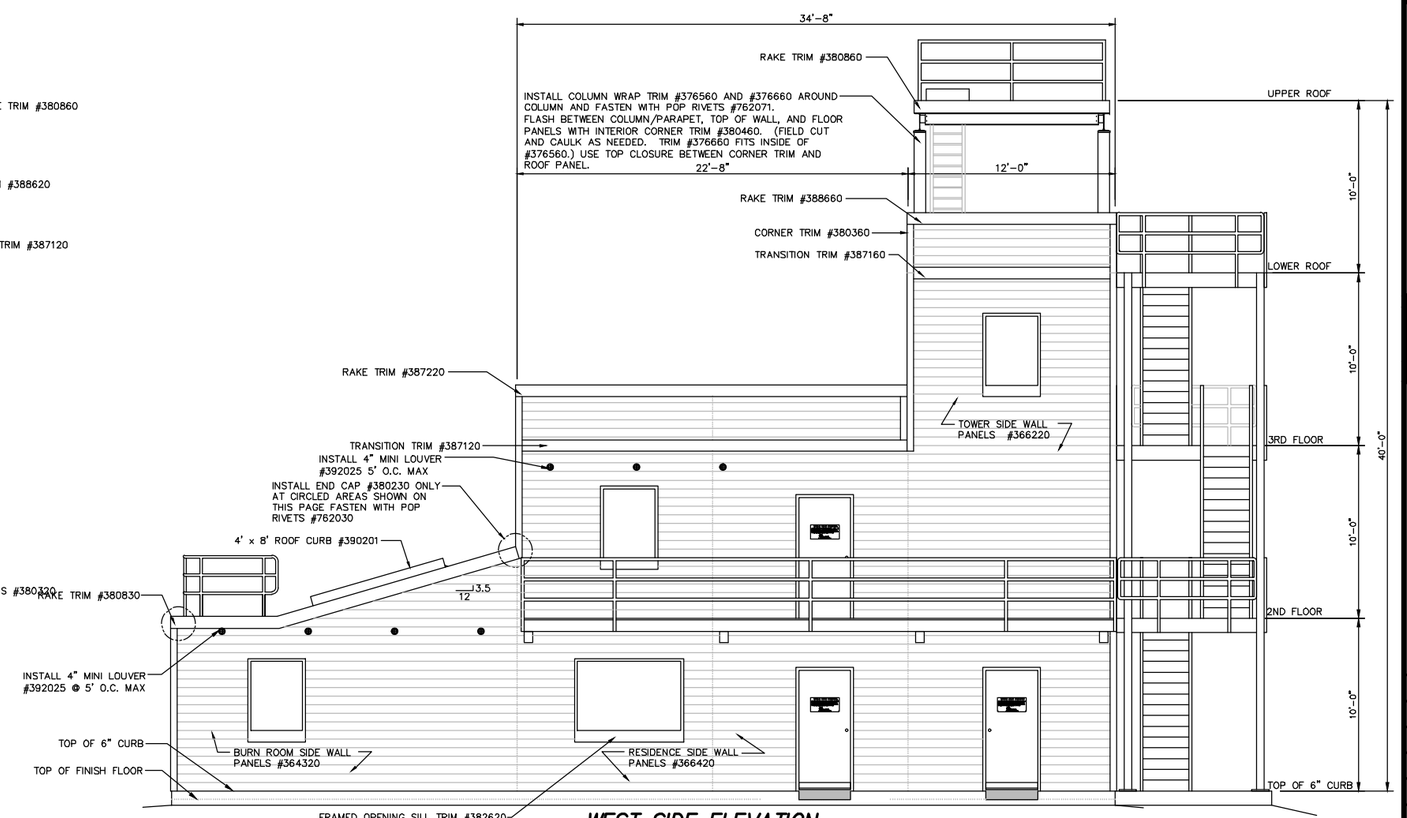

WEST SIDE ELEVATION

SCALE: 1/4" = 1'-0"

REVISIONS	by
1. REVISIONS: 09/26/19	DWK
2. BR#2: 10/02/19	DWK

THIS DRAWING AND ALL PARTS THEREOF IS THE EXCLUSIVE PROPERTY OF FIRE FACILITIES, INC., 314 WILBURN ROAD, SUN PRAIRIE, WI 53590 OFFICE: (608) 327-4100 FAX (608) 834-1843 AND MAY NOT BE REPRODUCED IN WHOLE OR PART WITHOUT WRITTEN PERMISSION.

FIRE FACILITIES
STEEL FIRE TRAINING TOWERS
FIRE FACILITIES, INC.
314 WILBURN ROAD, SUN PRAIRIE, WI 53590
OFFICE: (608) 327-4100 FAX (608) 834-1843
TOLL FREE: (800) 929-3726 TOLL FREE FAX: (866) 639-7012
WWW.FIREFACILITIES.COM; INFO@FIREFACILITIES.COM

Job Description:
WESCO MODEL FF-4
CUSTOM
DEFUNIAK SPRINGS, FL

Sheet Title:
ELEVATIONS

Date:	SEPTEMBER 6, 2019
Drawn by:	DWK
Checked by:	SPW
Scale:	SHOWN
Order No.	#5179
Sheet No.	03 of 04

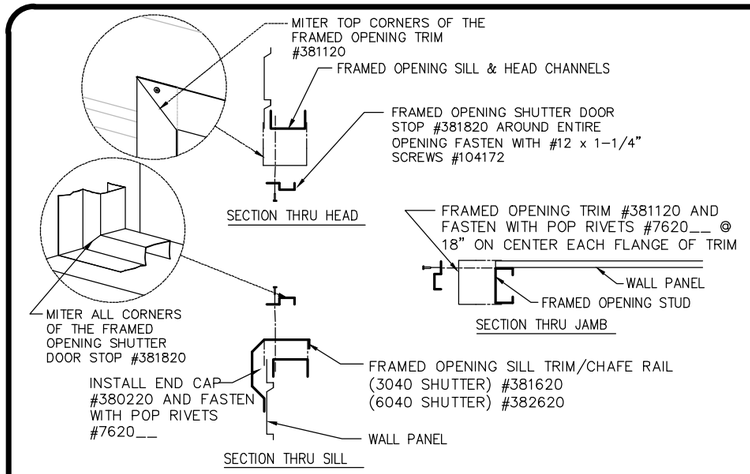

STANDARD SHUTTER TRIM DETAILS

scale: 1 1/2" = 1'-0"

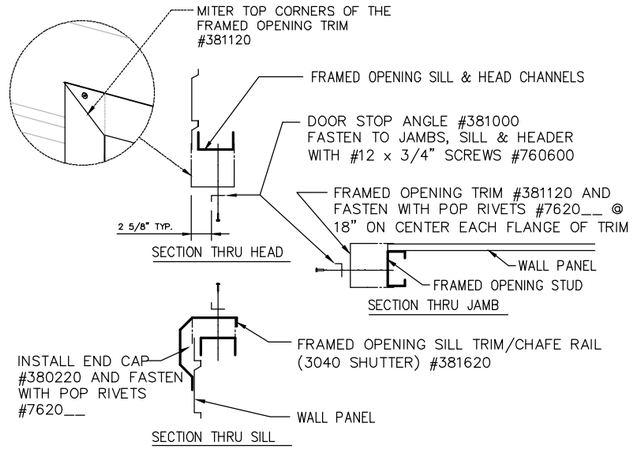

BURN ROOM SHUTTER TRIM DETAILS

SCALE: 1 1/2" = 1'-0"

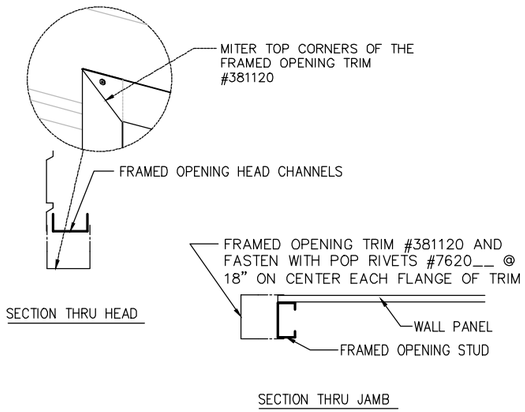

TOWER SWING DOOR TRIM DETAILS

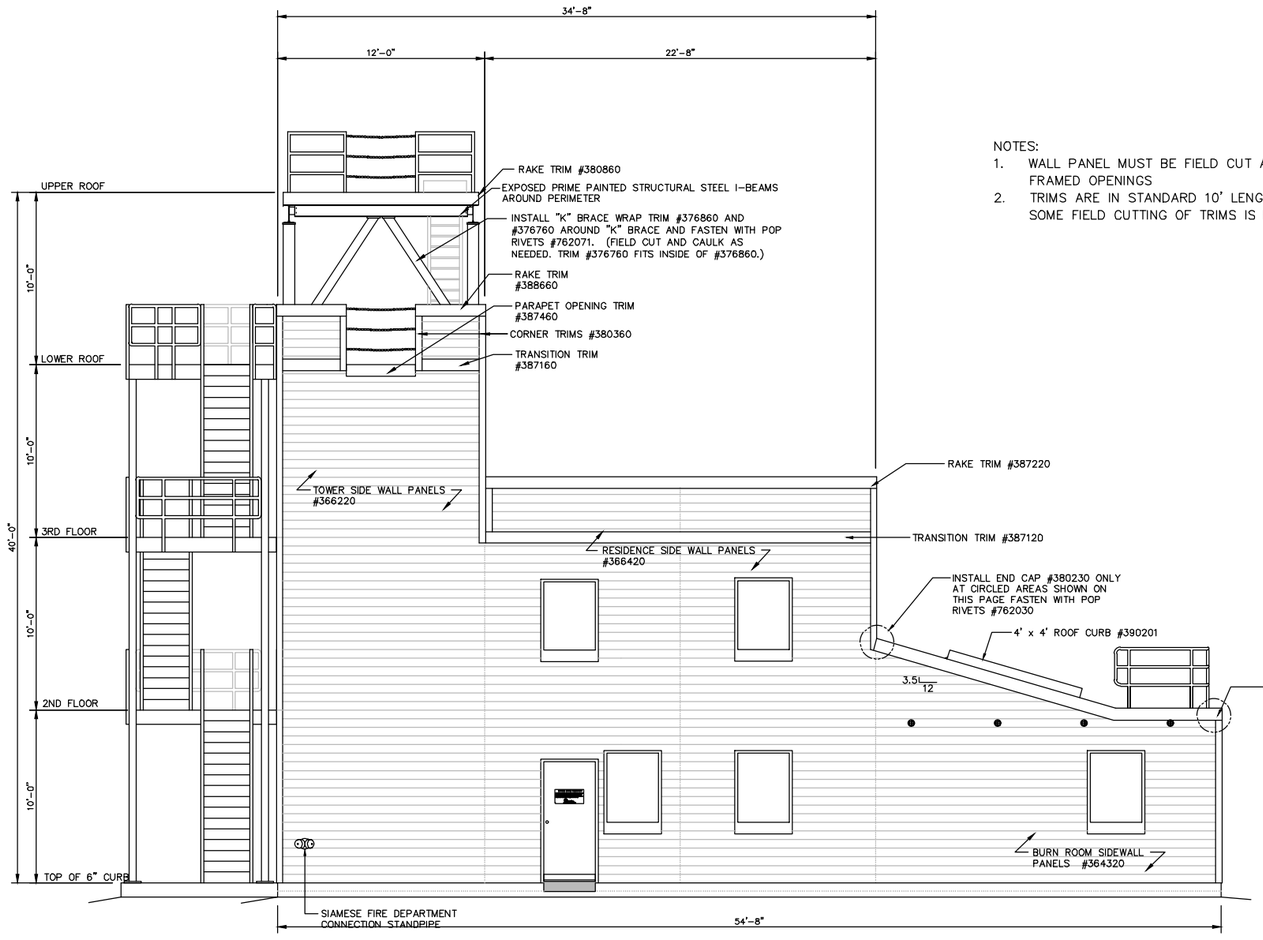

EAST SIDE ELEVATION

SCALE: 1/4" = 1'-0"

NOTES:
1. WALL PANEL MUST BE FIELD CUT AROUND FRAMED OPENINGS
2. TRIMS ARE IN STANDARD 10' LENGTHS SOME FIELD CUTTING OF TRIMS IS REQUIRED

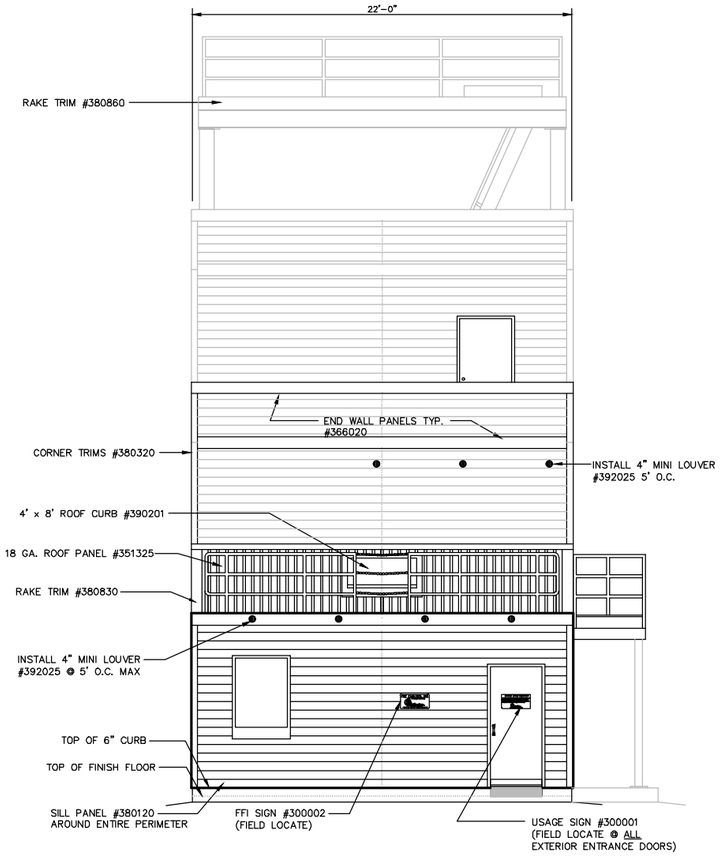

NORTH END ELEVATION

SCALE: 1/4" = 1'-0"

REVISIONS	by
1. REVISIONS: 09/26/19	DWK
2. BR#2: 10/02/19	DWK

THIS DRAWING AND ALL PARTS THEREOF IS THE EXCLUSIVE PROPERTY OF FIRE FACILITIES, INC., 314 WILBURN ROAD, SUN PRAIRIE, WI 53590 OFFICE: (608) 327-4100 FAX (608) 834-1843 AND MAY NOT BE REPRODUCED IN WHOLE OR PART WITHOUT WRITTEN PERMISSION.

FIRE FACILITIES
STEEL FIRE TRAINING TOWERS

FIRE FACILITIES, INC.
314 WILBURN ROAD, SUN PRAIRIE, WI 53590
OFFICE: (608) 327-4100 FAX: (608) 834-1843
TOLL FREE: (800) 929-3726 TOLL FREE FAX: (866) 839-7012
WWW.FIREFACILITIES.COM; INFO@FIREFACILITIES.COM

Job Description:
WESCO MODEL FF-4
CUSTOM
DEFUNIAK SPRINGS, FL

Sheet Title:
ELEVATIONS

Date:	SEPTEMBER 6, 2019
Drawn by:	DWK
Checked by:	SPW
Scale:	SHOWN
Order No.	#5179
Sheet No.	04 of 04